PSI SYSTEM 310	PERIMETER TRIM	04

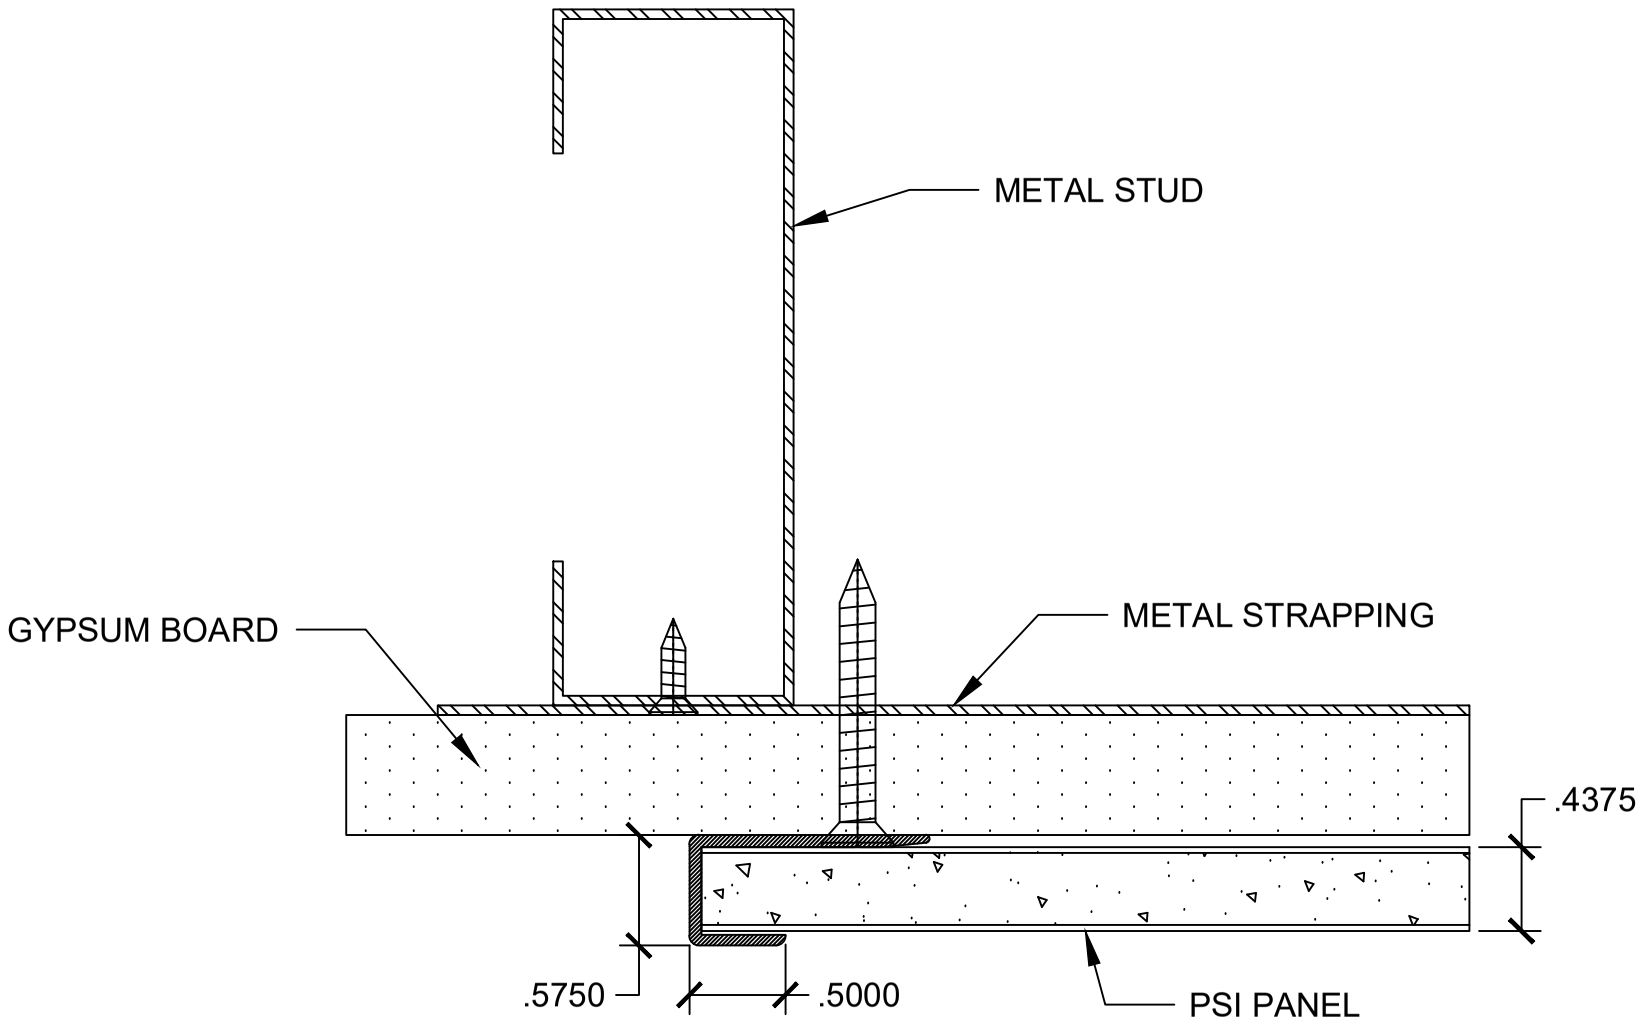

#304 VERTICAL EDGE TRIM

TOP VIEW

PSI SYSTEM 310	PERIMETER TRIM	07

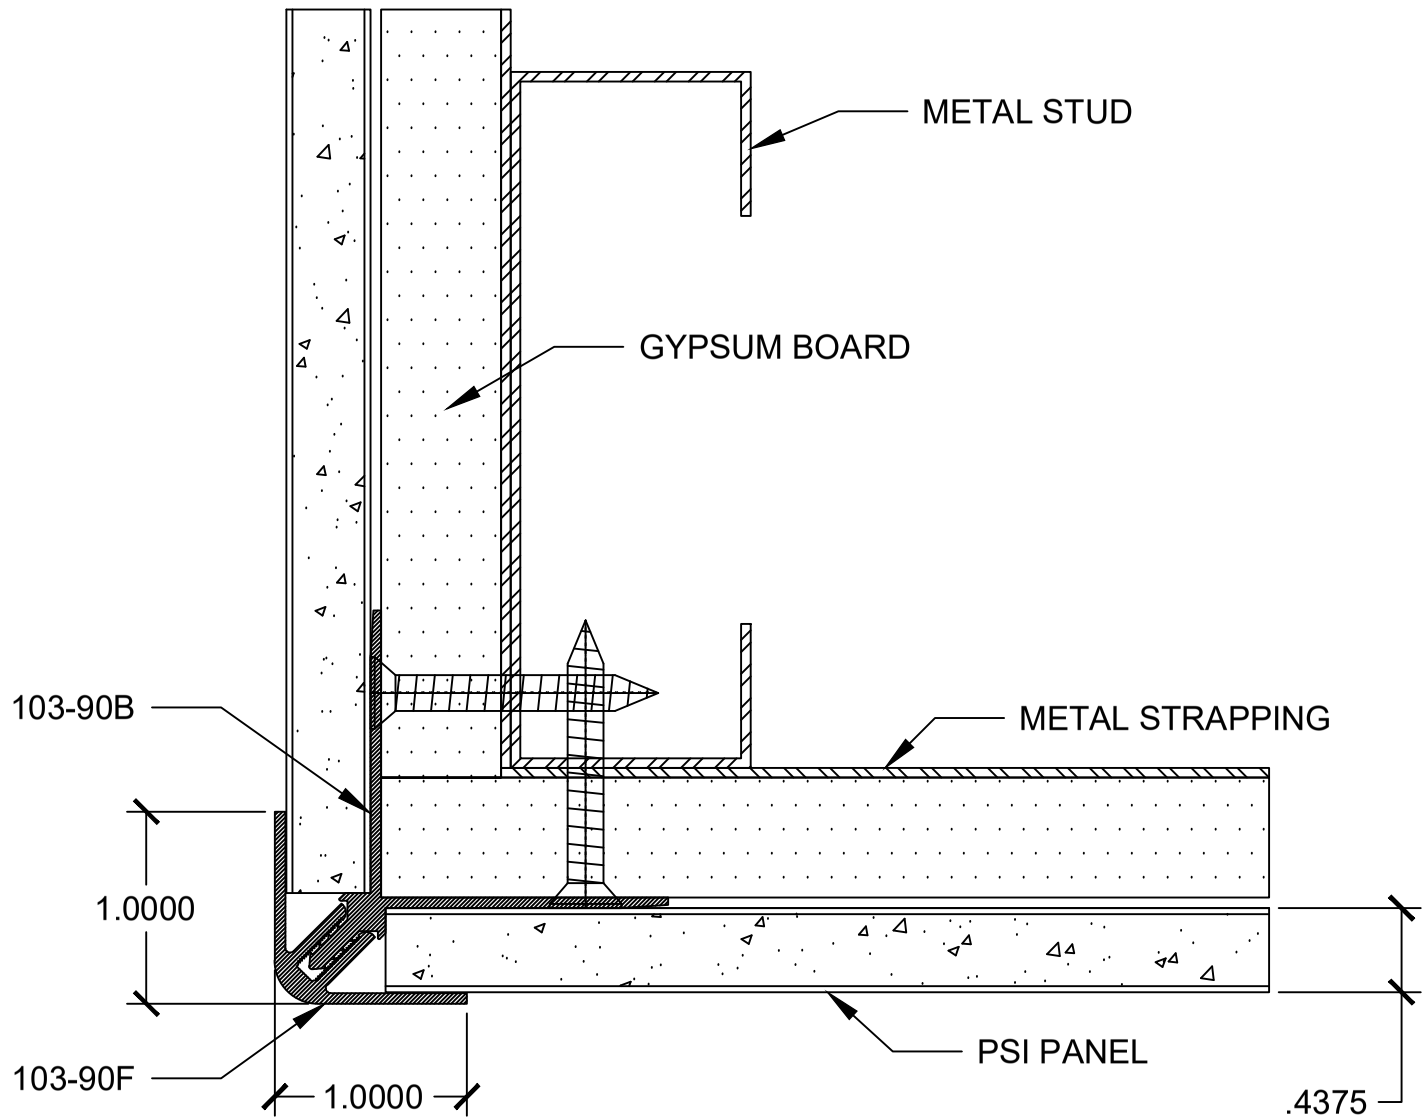

#103-90 OUTSIDE CORNER	TOP VIEW